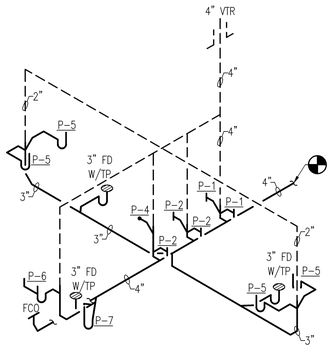

WARSAW CAMPUS PLUMBING WASTE RISER DIAGRAM S1

NO SCALE

P1.2W P6.1W P1.7W

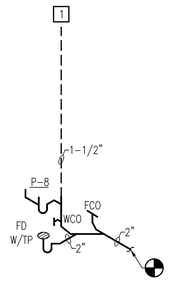

WARSAW CAMPUS PLUMBING WASTE RISER DIAGRAM S2

NO SCALE

1 CONNECT TO EXISTING VENTS

P1.7W P6.1W

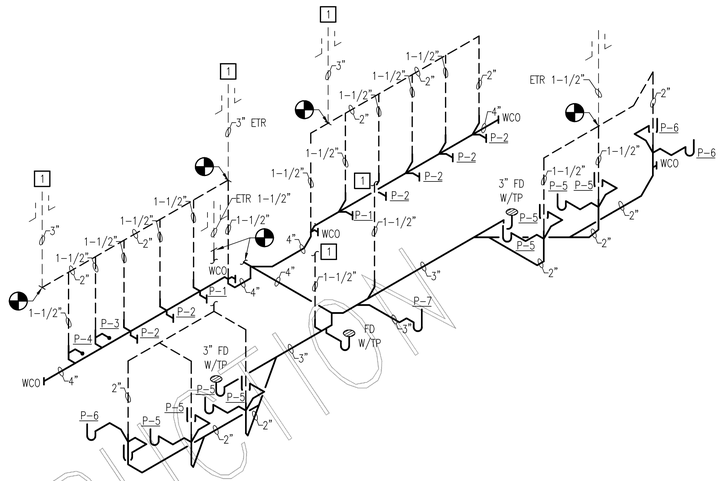

WARSAW CAMPUS PLUMBING WASTE RISER DIAGRAM S3

NO SCALE

1 CONNECT TO EXISTING VENTS

P1.4W P6.1W P1.7W

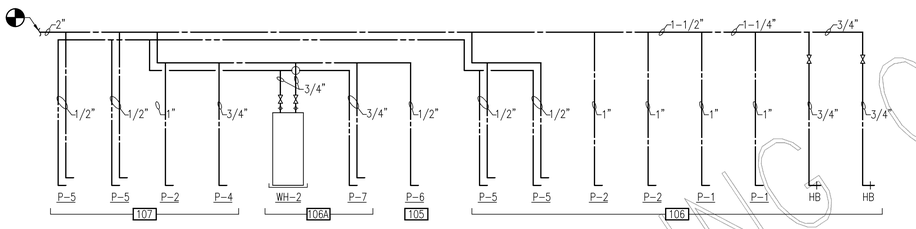

WARSAW CAMPUS PLUMBING WATER RISER DIAGRAM W1

NO SCALE

P1.2W P6.1W P1.7W

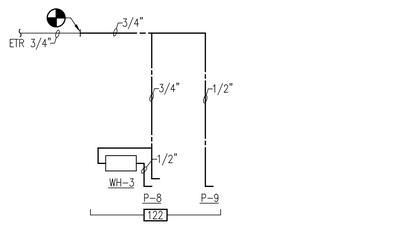

WARSAW CAMPUS PLUMBING WATER RISER DIAGRAM W2

NO SCALE

P1.7W P6.1W

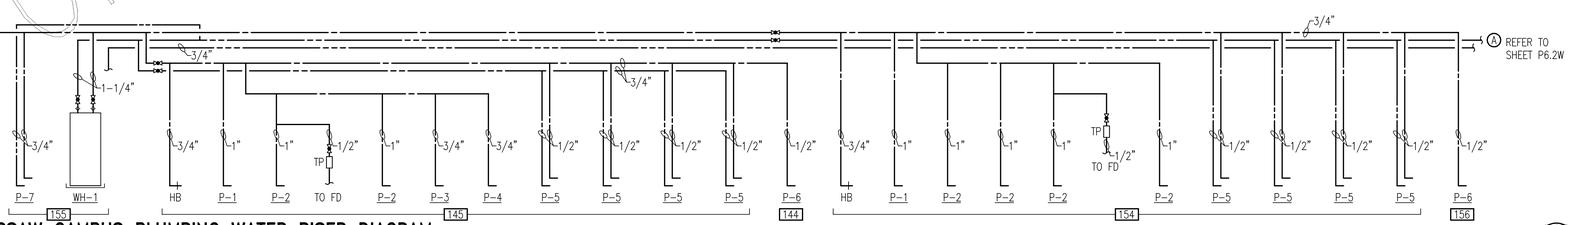

WARSAW CAMPUS PLUMBING WATER RISER DIAGRAM W3

P1.4W P6.1W P1.7W

NOT FOR PRICING OR CONSTRUCTION

nbj ARCHITECTURE
A Professional Limited Company
GROVE PARK SQUARE
11537-B NUCKOLS ROAD
Richmond, Virginia 23059
(804) 273-9811 fax: (804) 273-9843

RAPPAHANNOCK COMMUNITY COLLEGE
CAMPUS RENOVATIONS
WARSAW + GLENNS, VIRGINIA
PC: 260-17712

WARSAW CAMPUS
PLUMBING RISER DIAGRAMS

Date: JANUARY 13, 2010

REVISIONS

NO.	DATE

COMMONWEALTH OF VIRGINIA
JOHN M. NEWELL
Lic. No. 035329
01.13.10
PROFESSIONAL ENGINEER

Sheet
P6.1W

File Number
9004

PACE COLLABORATIVE
MECHANICAL ELECTRICAL ENGINEERS
VIRGINIA BEACH, VA - 757-499-7229